MATCHLINE SEE SHEET 5

KINGRIDGE ROAD

LIMIT OF DISTURBANCE

SEE SHEET 3 SITE PLAN FOR PARK IMPROVEMENTS

Open Field Area

PROPOSED TRAIL PAVING 2" BITUMINOUS-ASPHALT (TYP.) (BY OWNER)

GENERAL NOTES:

1. EXISTING CONDITIONS AND TOPOGRAPHY WERE OBTAINED FROM LAND & MAPPING SERVICES, IN A DRAWING CALLED "FPKU", COMPILED BY PHOTOGRAMMETRIC METHODS FROM AERIAL PHOTOGRAPHY EXPOSED 03/30/13.

2. THE CONTRACTOR SHALL FIELD VERIFY THE HORIZONTAL AND VERTICAL LOCATIONS OF ALL EXISTING UTILITIES PRIOR TO START OF CONSTRUCTION AND SHALL NOTIFY THE FIELD ENGINEER OF ANY CONFLICTS DISCOVERED. THE CONTRACTOR IS RESPONSIBLE FOR PROTECTING EXISTING UTILITIES (SHOWN OR NOT SHOWN) WITHIN THE SCOPE OF CONSTRUCTION. IF ANY EXISTING UTILITIES ARE DAMAGED, THE CONTRACTOR SHALL REPLACE THEM AT HIS OWN EXPENSE.

3. THE CONTRACTOR SHALL PROTECT ALL EXISTING POWER POLES, SIGNS, MANHOLES, TELEPHONE RISERS, WATER VALVES, ETC. DURING ALL PHASES OF CONSTRUCTION.

4. CONTRACTOR SHALL COORDINATE WITH THE UTILITY COMPANIES FOR ANY REQUIRED UTILITY ADJUSTMENTS OR RELOCATIONS.

5. NO TREES OUTSIDE OF THE LIMITS OF DISTURBANCE SHALL BE REMOVED OR DAMAGED WITHOUT PRIOR AUTHORIZATION OF THE OWNER. EXISTING TREES SHALL BE PRESERVED WHENEVER POSSIBLE.

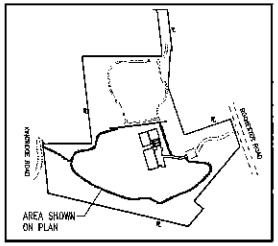

TRAIL INDEX MAP
N.T.S.

LEGEND

- EXISTING MAJOR CONTOUR
- EXISTING MINOR CONTOUR
- PROPOSED MAJOR CONTOUR
- PROPOSED MINOR CONTOUR
- PROPOSED TRAIL PAVING
- PROPERTY LINE
- TREE LINE

GRAPHIC SCALE

(IN FEET)
1 inch = 50 ft.

REVISIONS	BY	DATE

COMMONWEALTH OF PENNSYLVANIA REGISTERED PROFESSIONAL ENGINEER MICHAEL C. MAIAK

SEAL

OLD ORCHARD PARK
PROPOSED IMPROVEMENTS
TRAIL SITE/RESURFACING PLAN

SITUATE IN:
FRANKLIN PARK BOROUGH
ALLEGHENY COUNTY, PA.

PREPARED FOR:
BOROUGH OF FRANKLIN PARK

SENATE ENGINEERING COMPANY
ENGINEERS – PLANNERS – SURVEYORS
UNIVERSITY OF PITTSBURGH
APPLIED RESEARCH CENTER
420 WILLIAM PITT WAY, PITTSBURGH, PA. 15238-1330
PHONE (412) 826-5454
FAX (412) 826-5456

DESIGNED BY: GRD	DRAWN BY: TMK	CHECKED BY: MCM
DATE: 1-8-14	SCALE: AS SHOWN	SHEET 4 of 27
JOB NUMBER: 10758	DRAWING NUMBER: D_10758A	

H:\SEN\P\010\10758\Dwg\D_10758A.dwg, 1/19/2016 11:48:58 AM

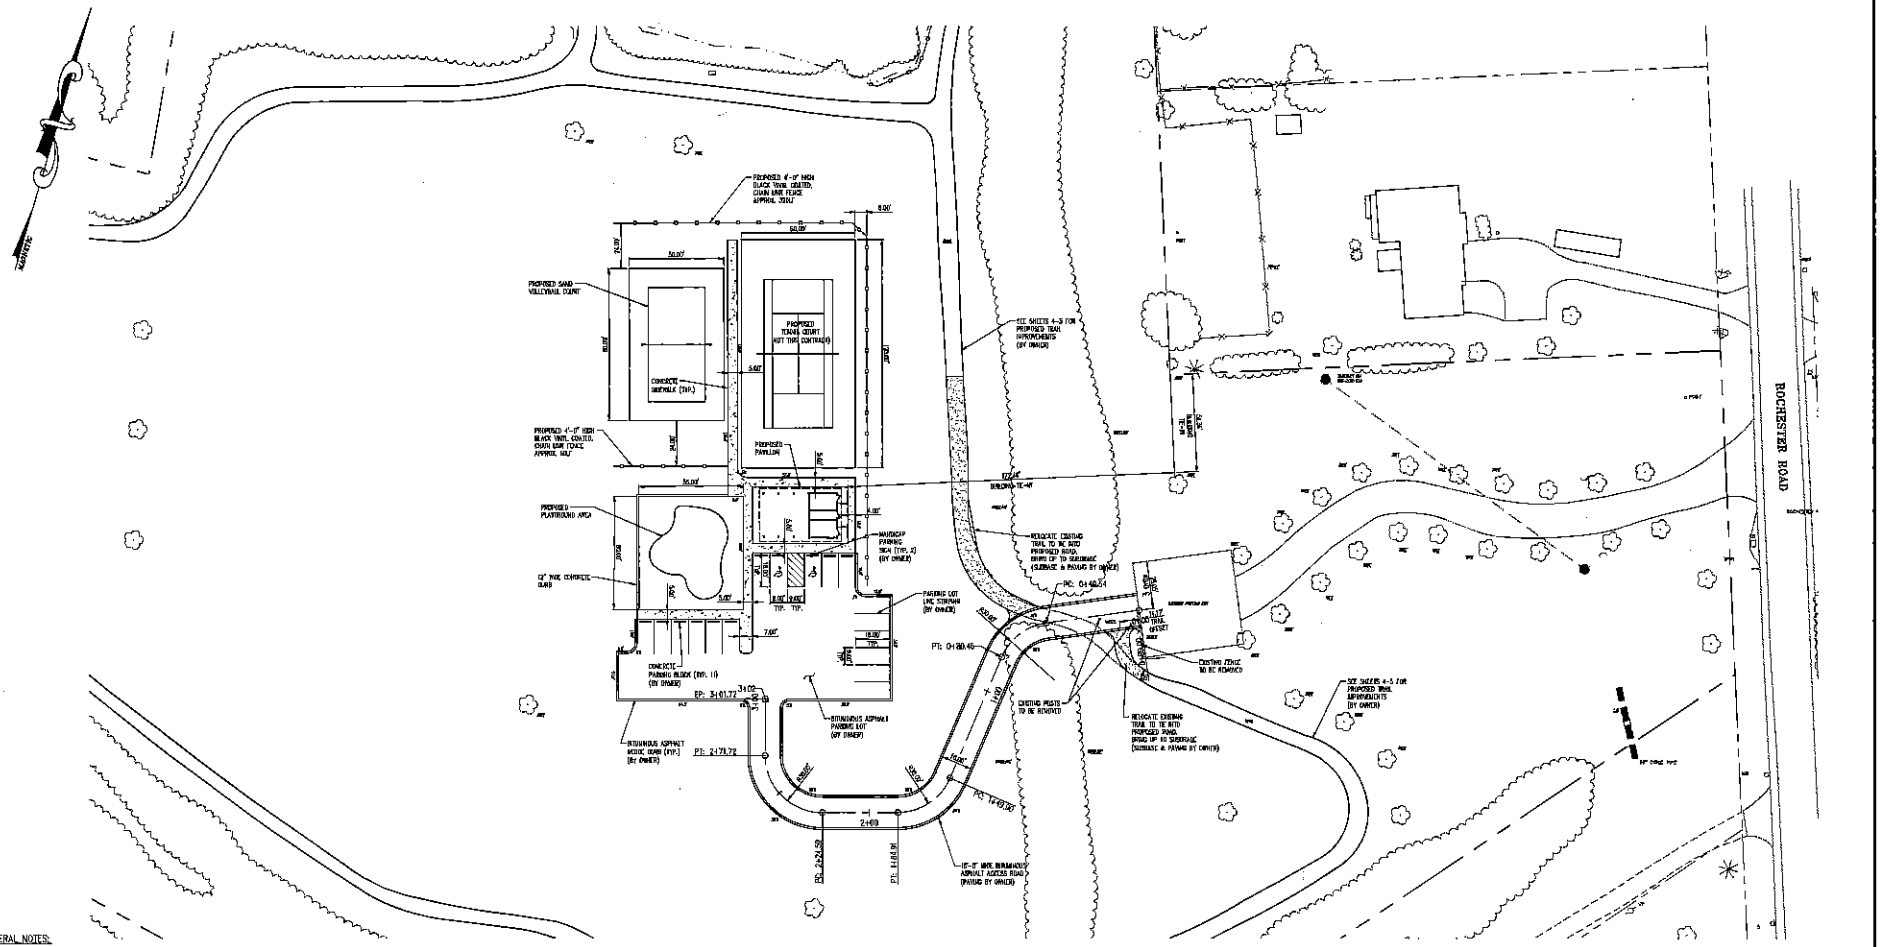

GENERAL NOTES:

1. EXISTING CONDITIONS AND TOPOGRAPHY WERE OBTAINED FROM LAND & MAPPING SERVICES, IN A DRAWING CALLED "FPKJ", COMPILED BY PHOTOGRAMMETRIC METHODS FROM AERIAL PHOTOGRAPHY EXPOSED 03/30/13.

2. THE CONTRACTOR SHALL FIELD VERIFY THE HORIZONTAL AND VERTICAL LOCATIONS OF ALL EXISTING UTILITIES PRIOR TO START OF CONSTRUCTION AND SHALL NOTIFY THE FIELD ENGINEER OF ANY CONFLICTS DISCOVERED. THE CONTRACTOR IS RESPONSIBLE FOR PROTECTING EXISTING UTILITIES (SHOWN OR NOT SHOWN) WITHIN THE SCOPE OF CONSTRUCTION. IF ANY EXISTING UTILITIES ARE DAMAGED, THE CONTRACTOR SHALL REPLACE THEM AT HIS OWN EXPENSE.

3. THE CONTRACTOR SHALL PROTECT ALL EXISTING POWER POLES, SIGNS, MANHOLES, TELEPHONE RISERS, WATER VALVES, ETC. DURING ALL PHASES OF CONSTRUCTION.

4. CONTRACTOR SHALL COORDINATE WITH THE UTILITY COMPANIES FOR ANY REQUIRED UTILITY ADJUSTMENTS OR RELOCATIONS.

5. NO TREES OUTSIDE OF THE LIMITS OF DISTURBANCE SHALL BE REMOVED OR DAMAGED WITHOUT PRIOR AUTHORIZATION OF THE OWNER. EXISTING TREES SHALL BE PRESERVED WHENEVER POSSIBLE.

GRAPHIC SCALE

(IN FEET)
1 inch = 20 ft.

REVISIONS	BY	DATE

COMMONWEALTH OF PENNSYLVANIA REGISTERED PROFESSIONAL ENGINEER MICHAEL C. MALAK

SEAL

OLD ORCHARD PARK
PROPOSED IMPROVEMENTS
SITE PLAN

SITUATE IN:
FRANKLIN PARK BOROUGH
ALLEGHENY COUNTY, PA.

PREPARED FOR:
BOROUGH OF FRANKLIN PARK

SENATE ENGINEERING COMPANY
ENGINEERS — PLANNERS — SURVEYORS
UNIVERSITY OF PITTSBURGH
APPLIED RESEARCH CENTER
420 WILLIAM PITT WAY, PITTSBURGH, PA. 15238-1330
PHONE (412) 826-5454
FAX (412) 826-5458

DESIGN BY: STB	DRAWN BY: TMB	CHECKED BY: MCM
DATE: 1-5-14	SCALE: AS SHOWN	SHEET 3 OF 27
JOB NUMBER: 10258	DRAWING NUMBER: D_10258C1	

M:\SEN\P\010\10258\Dwg\D_5837C01.dwg, 1/19/2016 11:48:47 AM